LIM & NASCIMENTO ENGINEERING CORP.
1883 BUSINESS CENTER DRIVE, SUITE 6
SAN BERNARDINO, CALIFORNIA 92408

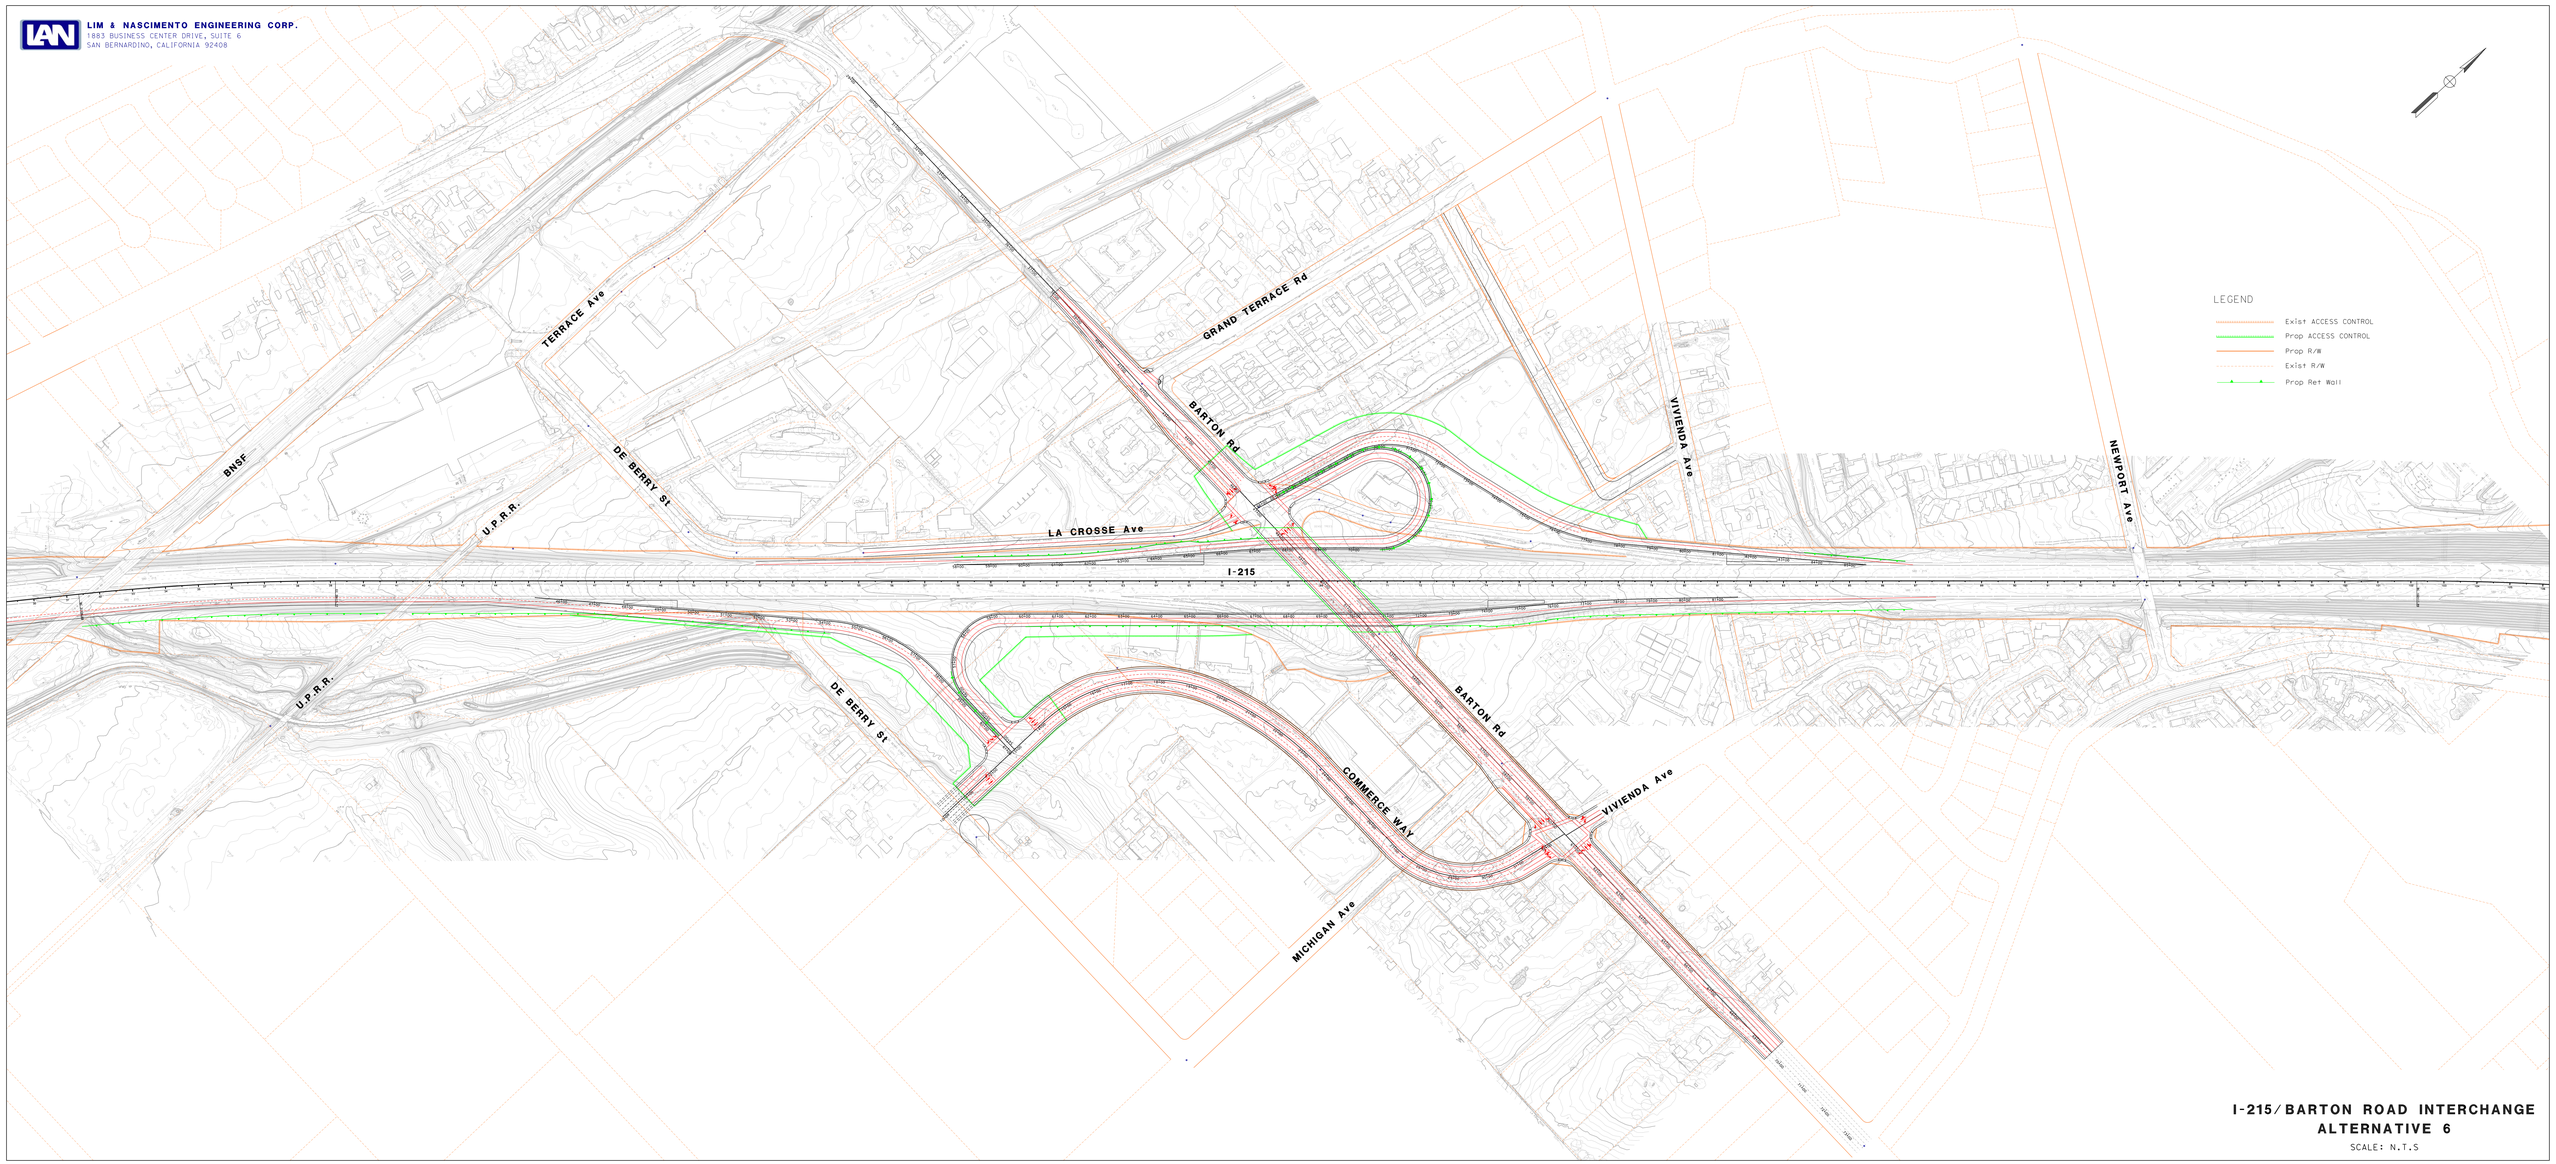

I-215/BARTON ROAD INTERCHANGE
ALTERNATIVE 6

SCALE: N.T.S